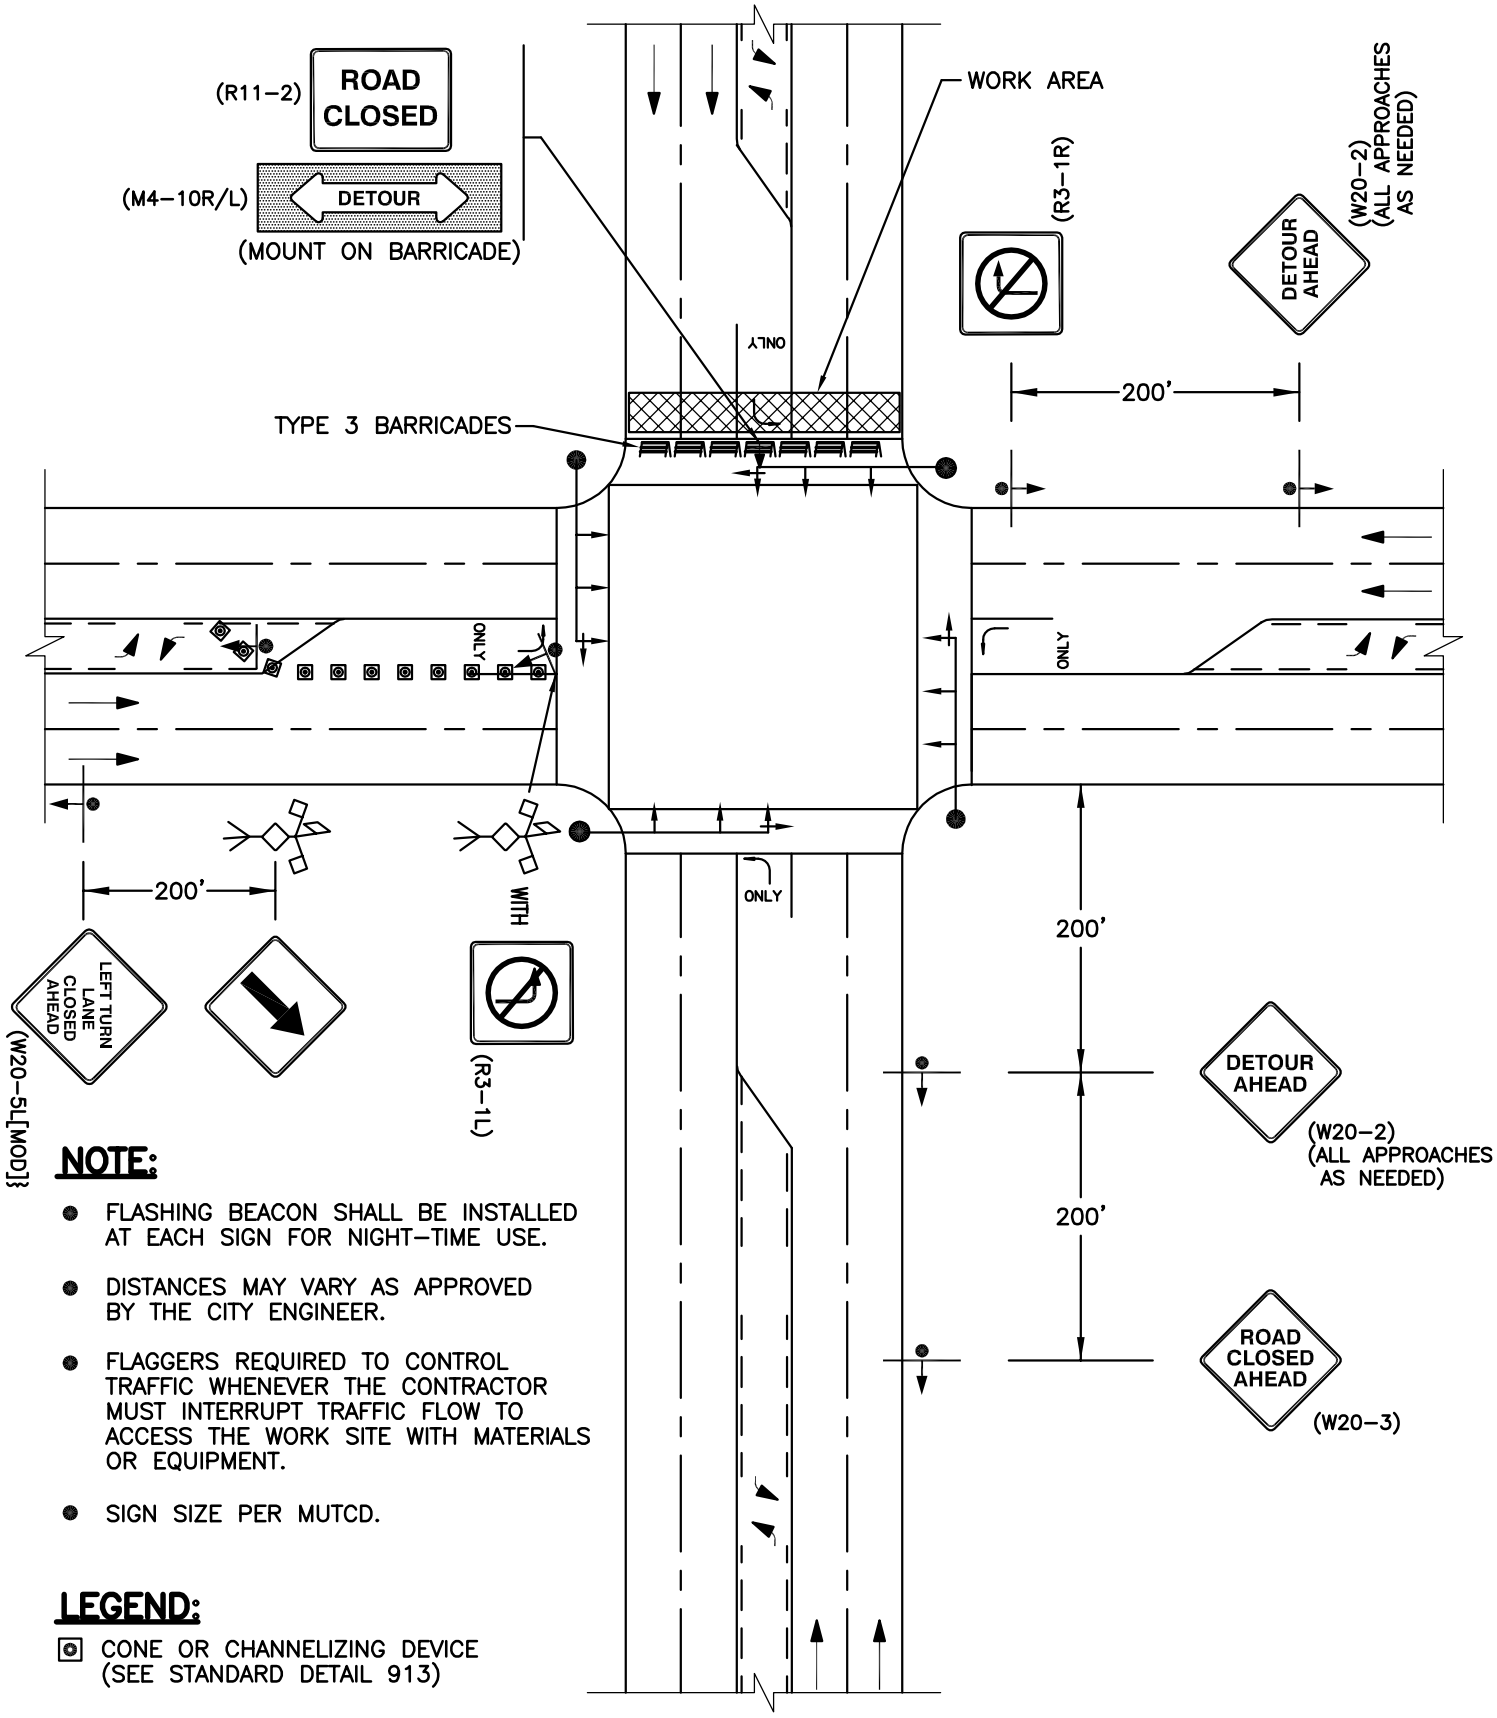

NOTE:

- FLASHING BEACON SHALL BE INSTALLED AT EACH SIGN FOR NIGHT-TIME USE.
- DISTANCES MAY VARY AS APPROVED BY THE CITY ENGINEER.
- FLAGGERS REQUIRED TO CONTROL TRAFFIC WHENEVER THE CONTRACTOR MUST INTERRUPT TRAFFIC FLOW TO ACCESS THE WORK SITE WITH MATERIALS OR EQUIPMENT.
- SIGN SIZE PER MUTCD.

LEGEND:

CONE OR CHANNELIZING DEVICE (SEE STANDARD DETAIL 913)

City of Covington

Public Works

Community Development

DONALD M. VONDRAN
STATE OF WASHINGTON
38844
REGISTERED PROFESSIONAL ENGINEER

TRAFFIC CONTROL PLAN INTERSECTION FULL STREET CLOSURE

This document has been signed electronically in accordance with WAC 196-23-070 and Chapter 19.34 RCW. Unauthorized alteration of any of the information on this document will invalidate the document, my certification and signature.

912

Revision Date
January 2010