CITY OF COVINGTON
Permit Services
16720 SE 271st Street, Suite 100
Covington, WA 98042

Phone: (253) 480- 2400
Fax: (253) 480- 2401
www.covingtonwa.gov
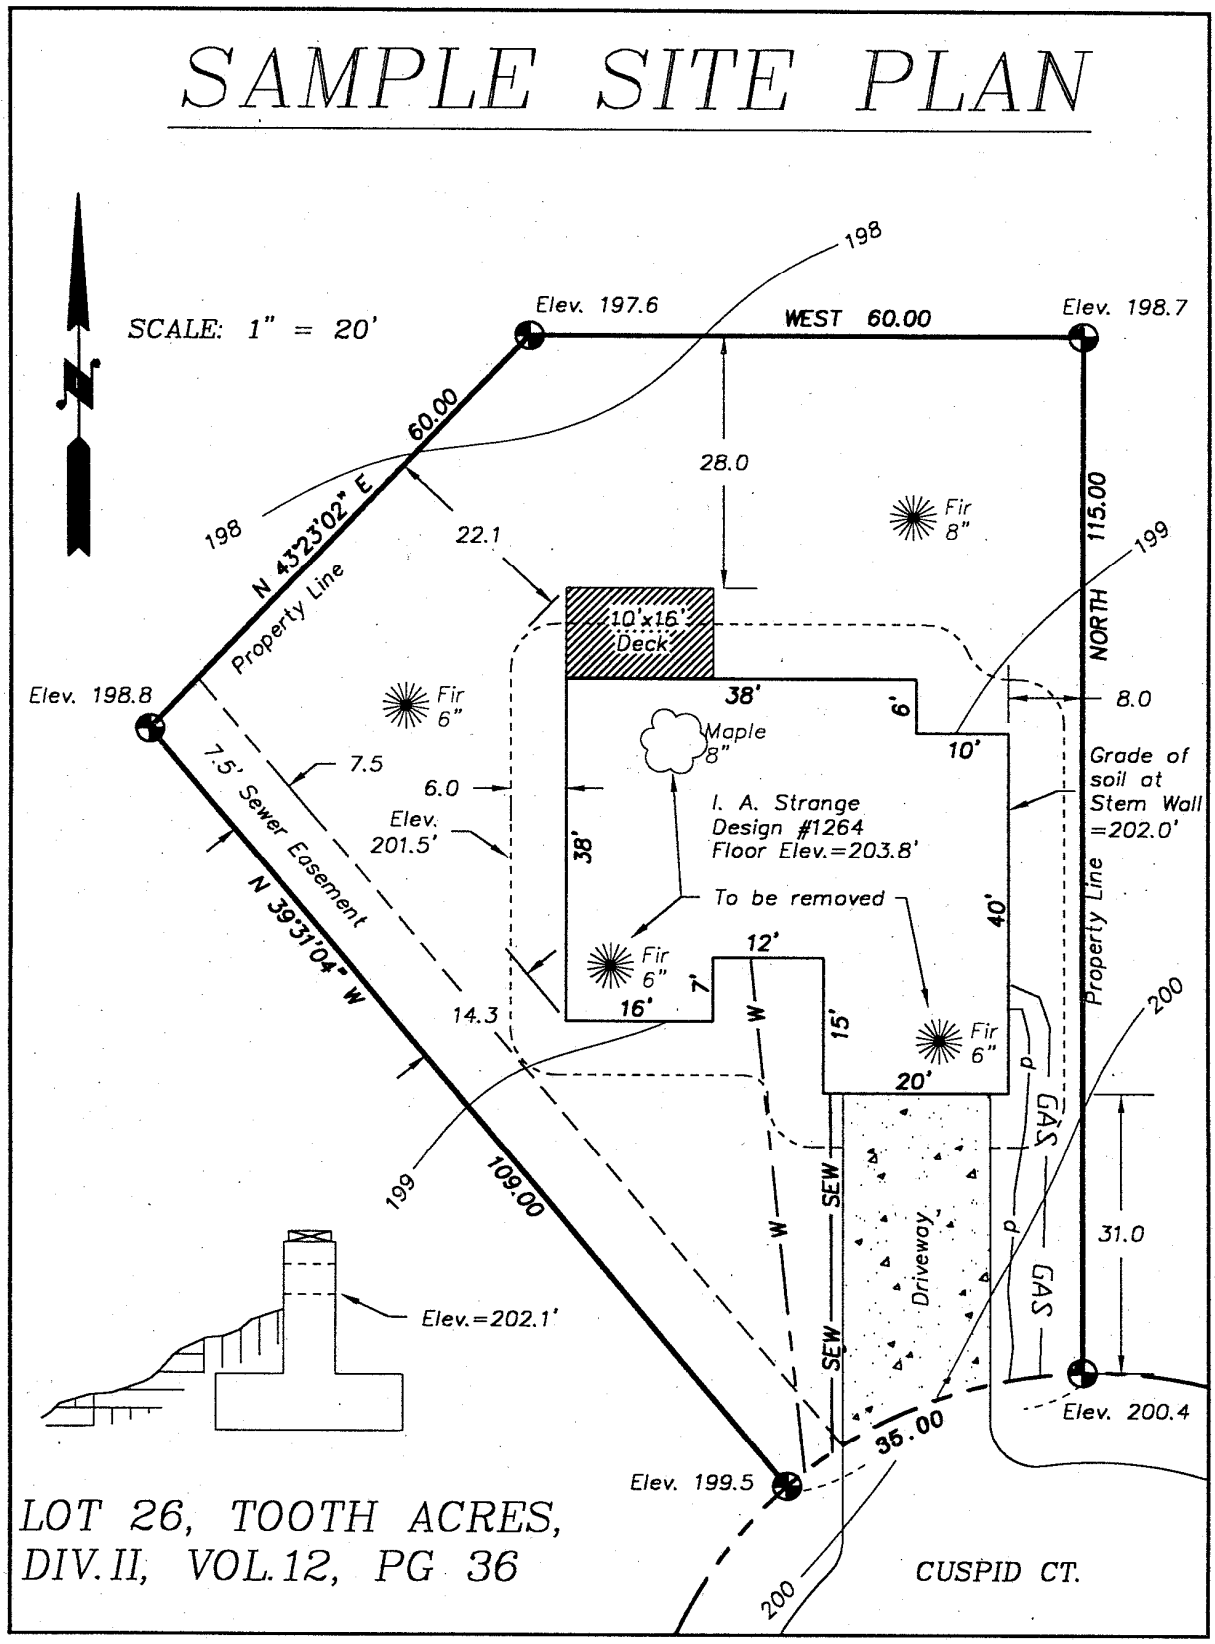
SAMPLE SITE PLAN